SECTION A-A

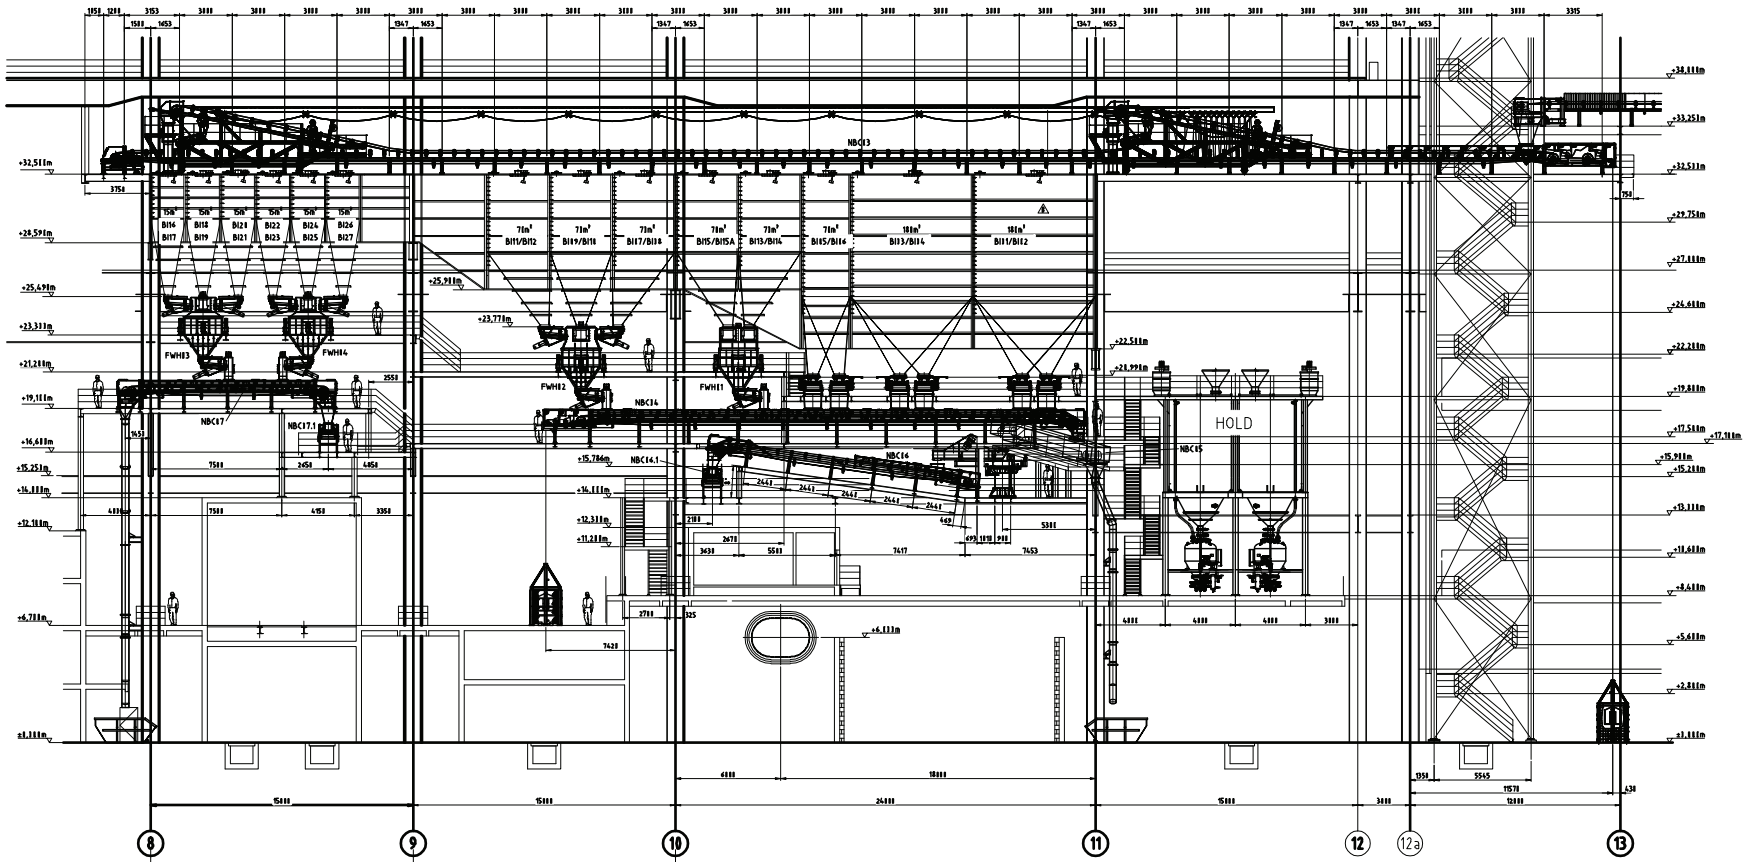

SECTION B-B

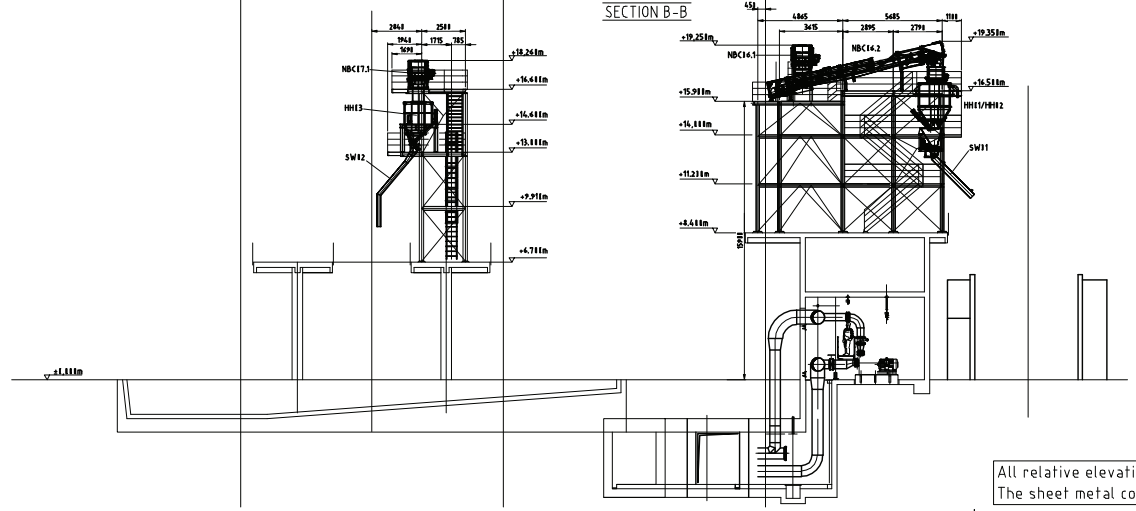

All relative elevations refer to upper edge of beam.
The sheet metal cover plates (also for the alloy system) are not considered.

Indicated loads are vertical loads only without consideration of wind-, snow- and other loads.

LOAD TABLE SEE DWG. S01-03-P2-010-DL-0048

REV.	DATE	DESCRIPTION	DRAWN	CHK'D	APP'D
A	10/11/2019	ISSUE FOR REVIEW	R.F.S		
B	15/06/2020	ISSUE FOR REVIEW	R.F.S		
C	14/09/2020	ISSUE FOR REVIEW	R.F.S		

KOA ENGINEERING JSC — R E V I S I O N

NATIONAL IRANIAN STEEL COMPANY
KEYHEZ STEEL COMPLEX

PROJECT TITLE	STEEL MAKING PLANT
CLIENT PROJECT DRAWING No.	S01-03-P2-010-DL-0041
PROJECT No.	50103
CAD FILES	S01-03-P2-010-DL-0041

TOTAL WEIGHT (kg)	0.000
DELIVERY & INSPECTION INSTRUCTIONS see	

First angle projection method DIN ISO 128-34

Manufacturing instructions

General tolerances	- DIN ISO 2768-1/2 m/K
Fundamental tolerancing principle	- DIN ISO 286
General tolerances for welded constructions	- DIN EN 1090 EXC3
Classification of thermal cuts	- DIN EN ISO 9013
Indication of surface	- DIN EN ISO 1302 only for

LAYOUT STEEL STRUCTURE / ALLOY SYSTEM
SECTION A-A / B-B

	SIGNATURE	DATE
APPROVED		15/09/20
CHECKED		15/09/20
DRAWN		15/09/20
DESIGN		15/09/20

MME DRAWING No. S01-03-P2-010-DL-0041 — REV. C — SCALE 1:100 — SIZE A0

BOM1